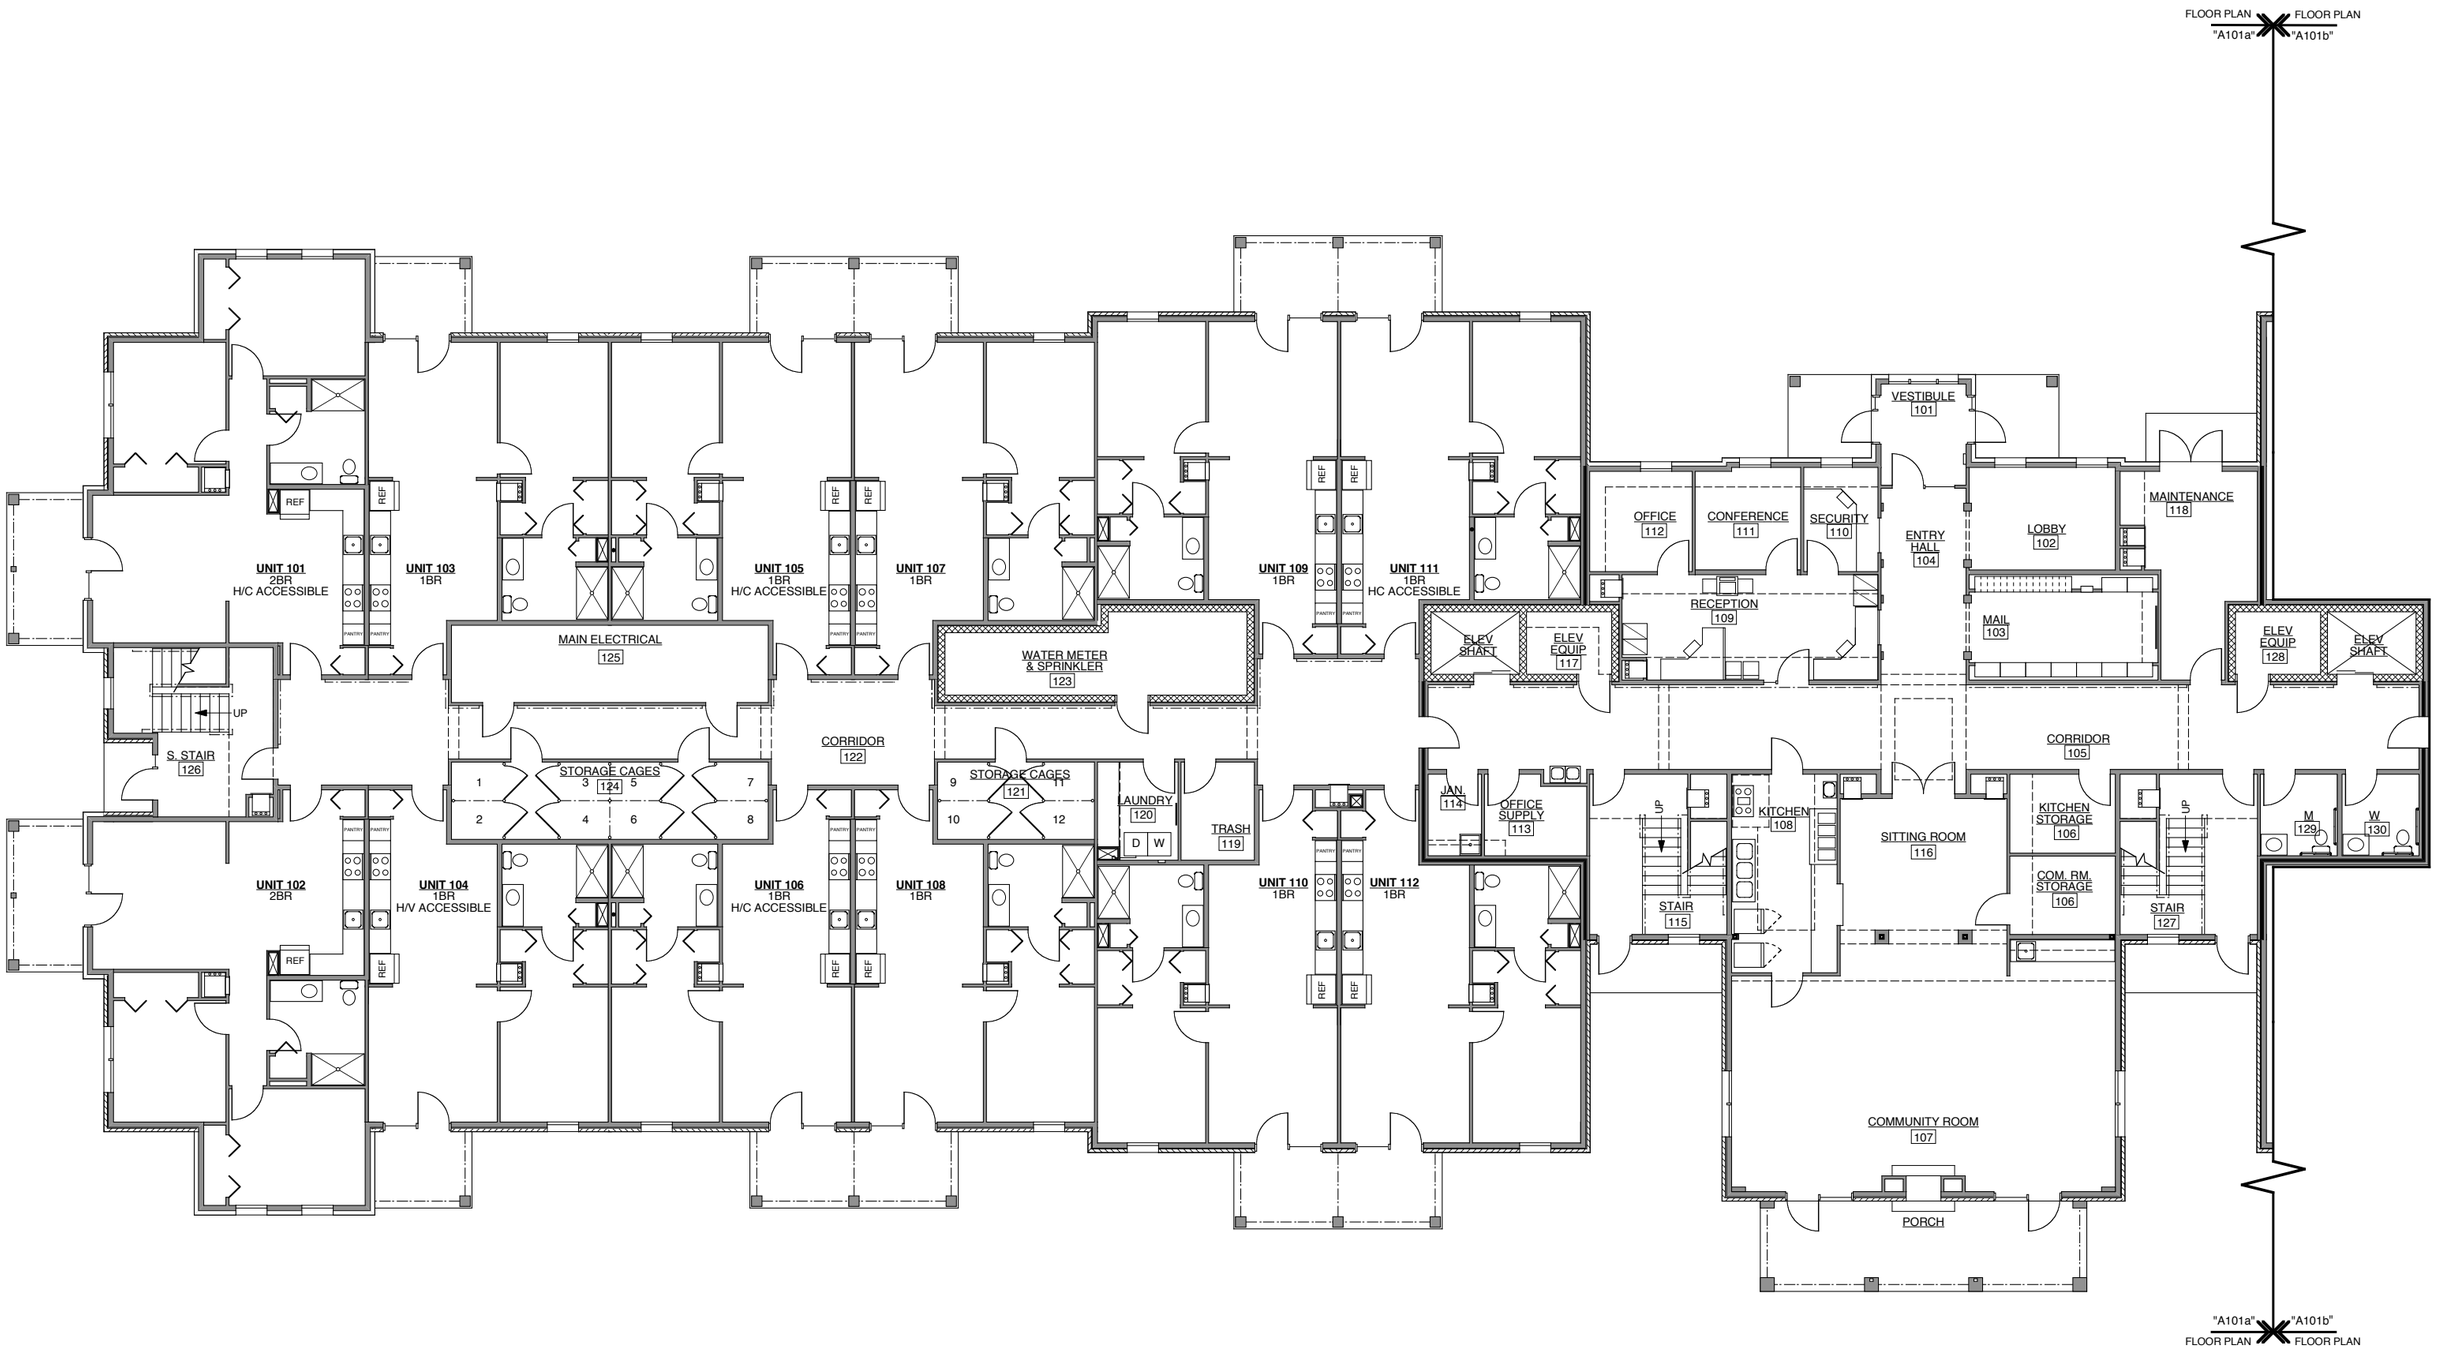

1 A101a FIRST FLOOR PLAN "a"
SCALE: 1/8" = 1'-0"

UpStreet Architects, Inc.
541 PHILADELPHIA STREET INDIANA, PA 15701
PHONE (724) 349-3601 FAX (724) 349-5779