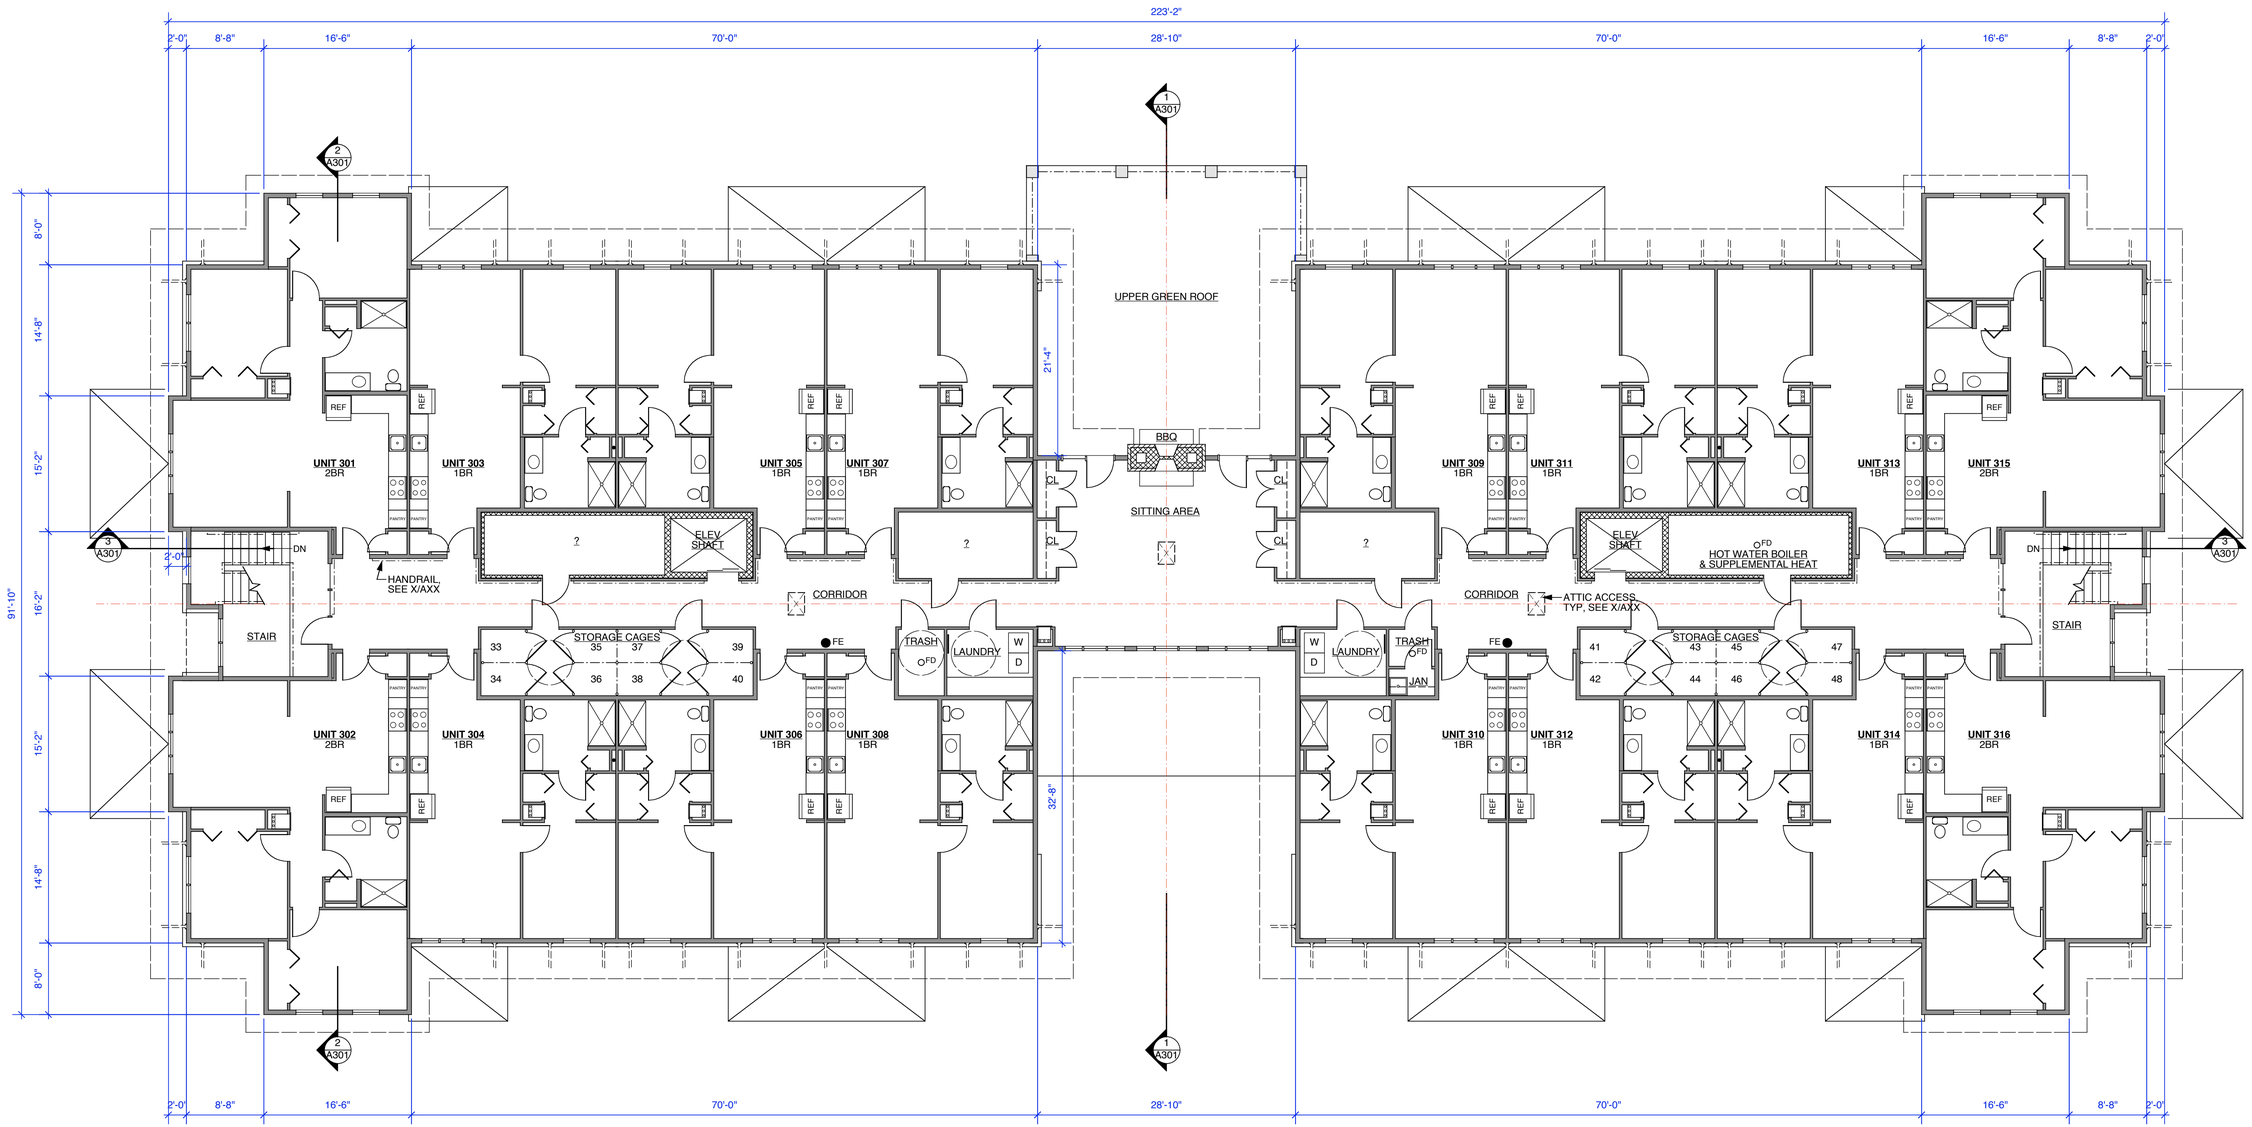

1 A103 THIRD FLOOR PLAN
SCALE: 1/8" = 1'-0"

PRELIMINARY

GROSS AREA CALCULATION

TOTAL GROSS AREA THIRD FLOOR: 15,730 S.F.

on	Layer name
	Flr. Pl. Rev. Cloud
•	Wall Types
•	Wall Type Tags
•	Door numbers
•	Room numbers
•	Room names
•	Dimensions
•	Sec./elev. symbols
•	Floor drains
•	Furniture
•	Floor plan text
•	New wall/dr/wdw
•	New floor plan
•	Exist. wall/dr/wdw
•	Exist. floor plan
•	A103 title
•	North Arrow
•	UpStreet title block
•	Border

DATE	BY	DESCRIPTION OF REVISION
03/17/05	tm	drawing revisions

PROGRESS REVISIONS

TARENTUM SR. HOUSING - PHASE I

TARENTUM / BRACKENRIDGE BOROUGHS, ALLEGHENY CO., PA.

THIRD FLOOR PLAN

A103

UpStreet Architects, Inc.
541 PHILADELPHIA STREET INDIANA, PA 15701
PHONE (724) 349-3601 FAX (724) 349-5779

035029

035029 3rd fl plan 3/18/05 5:04:24 PM